




FRONT ELEVATION FRAME

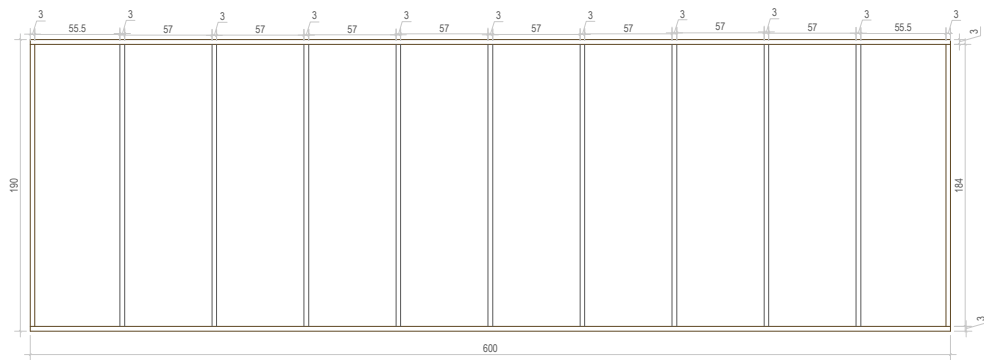

ROOF TOP ELEVATION FRAME

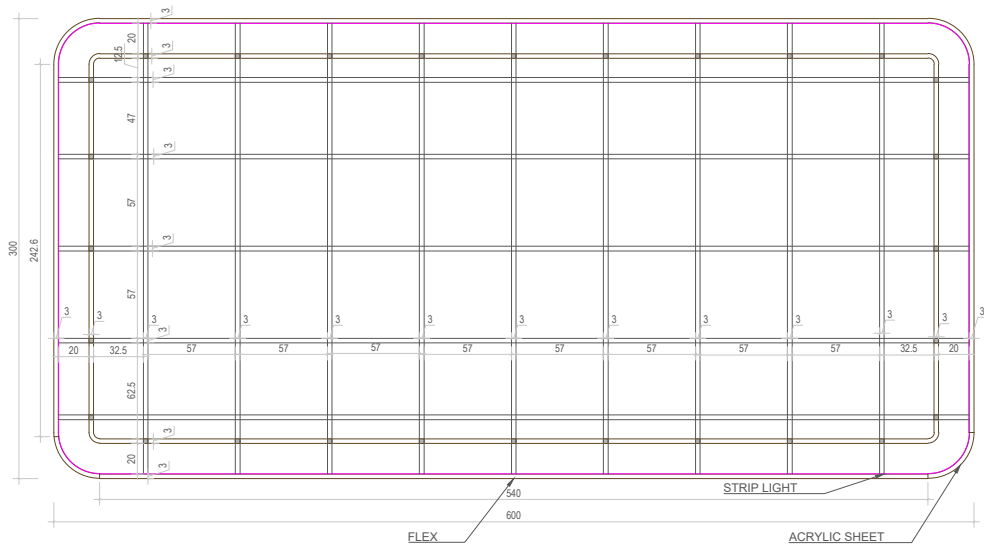



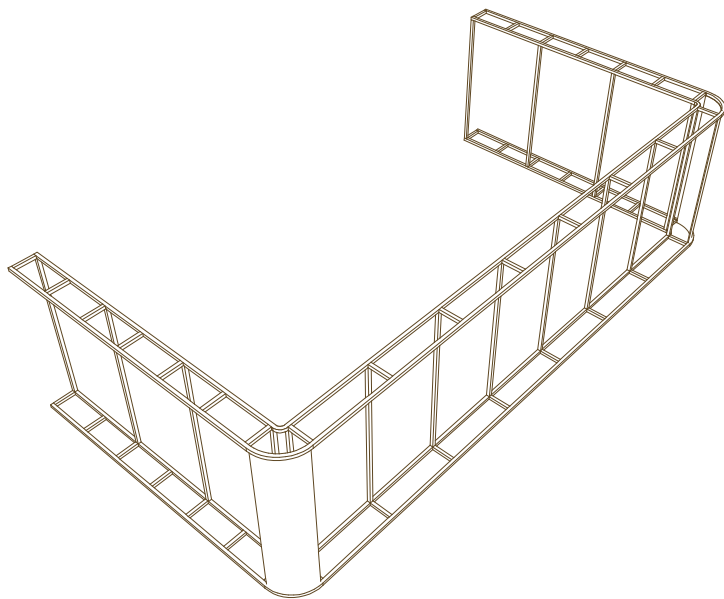
VIEW



AREA DETAILS

FLOOR AREA : 18 SQM (200 SQFT)

<div>NOTES :-</div> <div>* ALL MEASUREMENTS ARE IN CM UNLESS OTHERWISE SPECIFIED</div> <div>* DRAWINGS NOT TO BE SCALED</div> <div>* DRAWINGS TO BE READ IN CONJUNCTION AND RELEVANT ARCHITECTURAL DRAWINGS</div>	PROJECT		TITLE		<div>N</div> <div></div>	<div></div>
	BUS SHELTER KANNUR		BOARD FRAME DETAIL			
	INTERIOR DESIGNERS		CLIENT			
	ARCHITECTURE NEXT		SOLUS			
	STRUCTURAL CONSULTANTS		DWG NO. :07			
	MEP CONSULTANTS		SHEET NAME :		A4	
<div></div>	THIS DRAWING IS COPYRIGHT PROTECTED. IT IS THE PROPERTY OF ARCHITECTURE NEXT. IT IS NOT TO BE REPRODUCED, COPIED, HANDED OVER TO A THIRD PARTY OR USED FOR ANY PURPOSE OTHER THAN THAT FOR WHICH IT HAS BEEN LOANED.		DRN. : KETH			DATE : 02.10.2025
			CKD. : NAP			SCALE : NTS