




FRONT ELEVATION

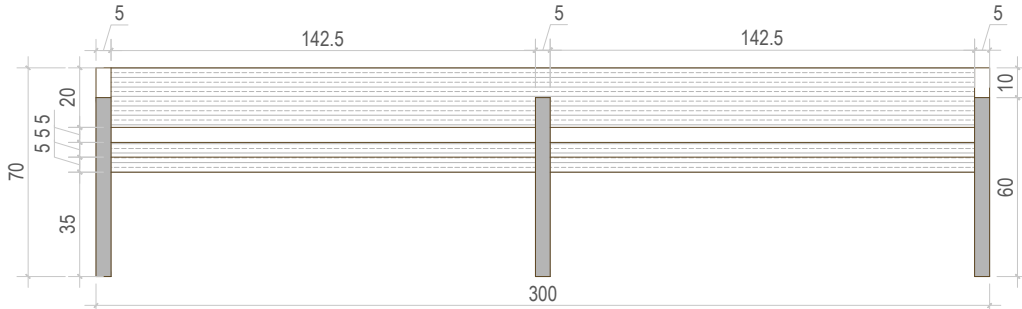


PLAN

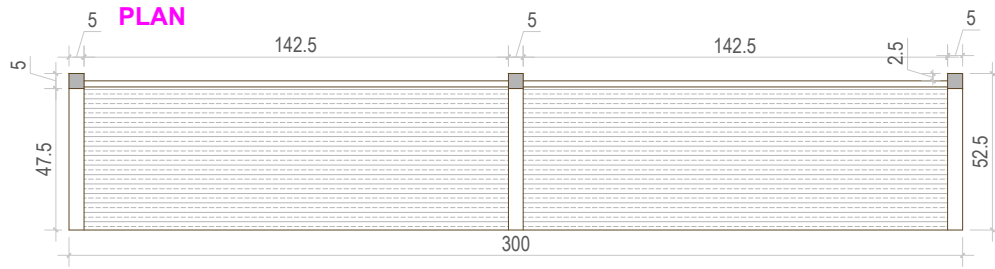

SIDE ELEVATION

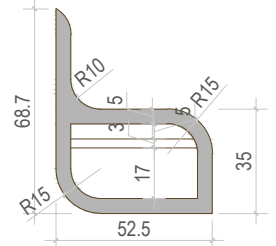

VIEW

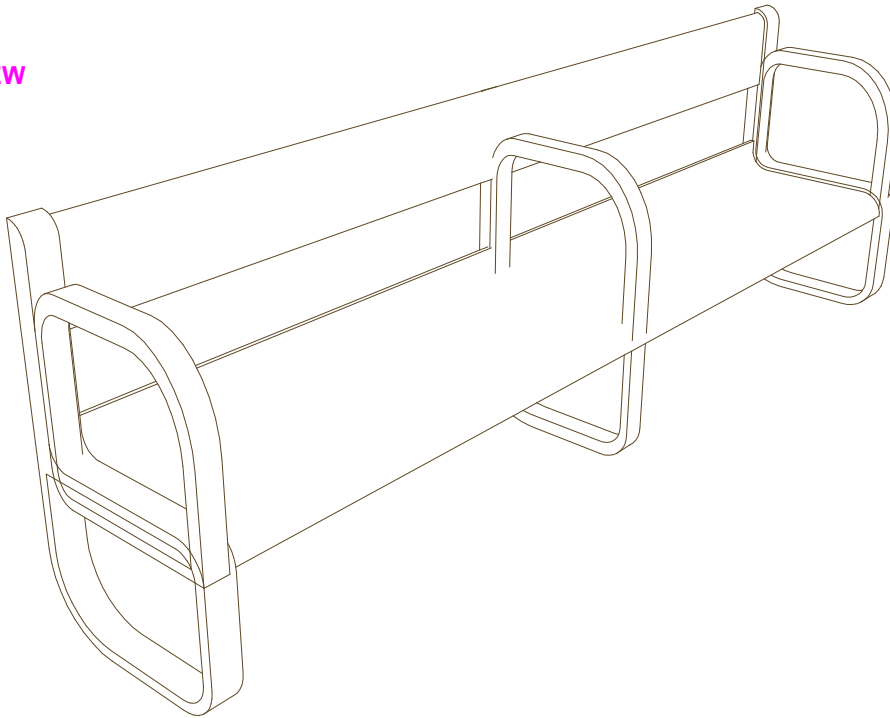

AREA DETAILS

FLOOR AREA : 18 SQM (200 SQFT)

NOTES :-

- * ALL MEASUREMENTS ARE IN CM UNLESS OTHERWISE SPECIFIED
- * DRAWINGS NOT TO BE SCALED
- * DRAWINGS TO BE READ IN CONJUNCTION AND RELEVANT ARCHITECTURAL DRAWINGS

PROJECT

BUS SHELTER KANNUR

INTERIOR DESIGNERS

ARCHITECTURE NEXT

STRUCTURAL CONSULTANTS

MEP CONSULTANTS

TITLE

SEATING DETAIL

CLIENT

SOLUS

DWG NO. :08

SHEET NAME :

A4

DRN. : KETH

DATE : 02.10.2025

CKD. : NAP

SCALE : NTS

