




FRONT ELEVATION FRAME

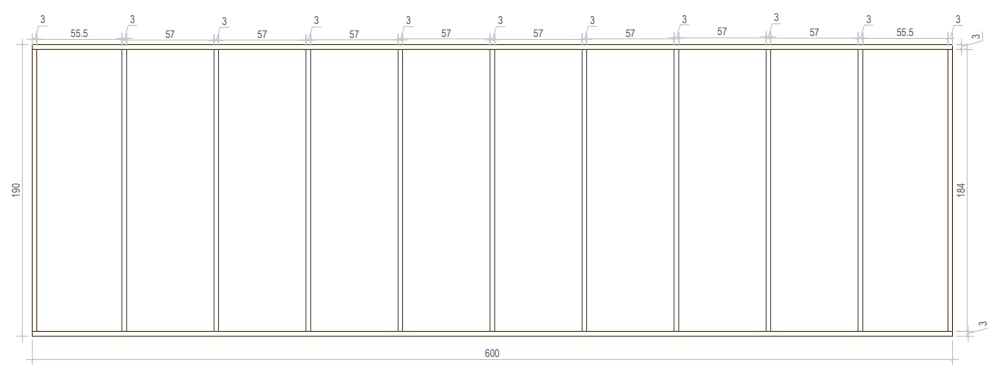

ROOF TOP ELEVATION FRAME

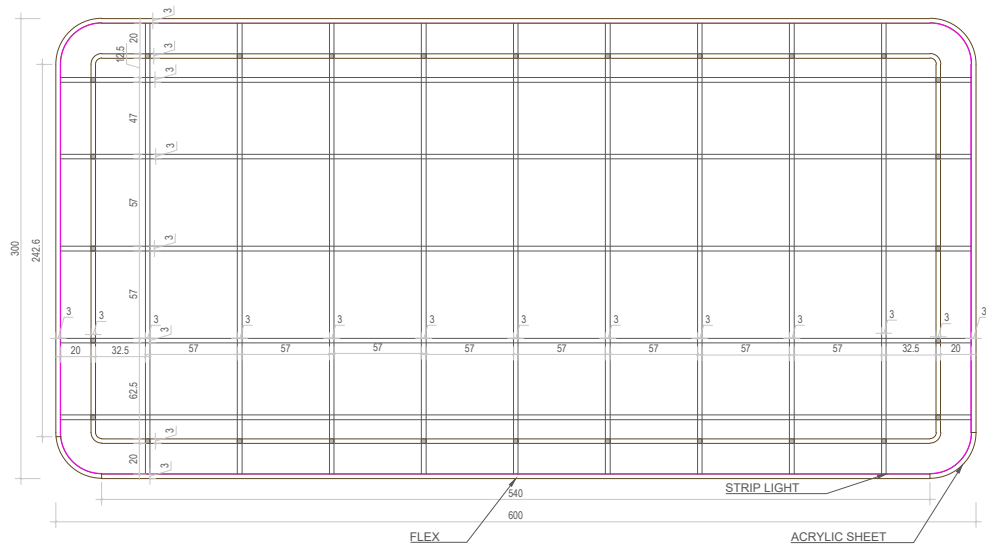

VIEW

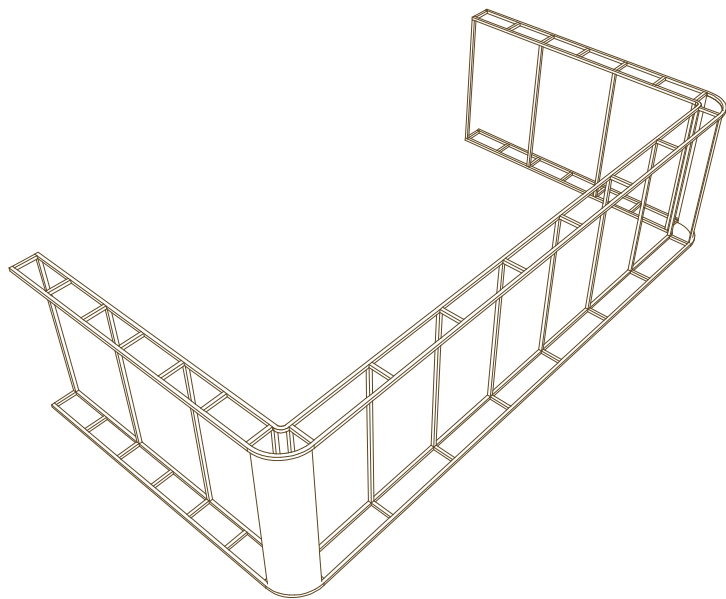

AREA DETAILS

FLOOR AREA : 18 SQM (200 SQFT)

<div>NOTES :-</div> <div>* ALL MEASUREMENTS ARE IN CM UNLESS OTHERWISE SPECIFIED</div> <div>* DRAWINGS NOT TO BE SCALED</div> <div>* DRAWINGS TO BE READ IN CONJUNCTION AND RELEVANT ARCHITECTURAL DRAWINGS</div>	PROJECT		TITLE		<div>N</div> <div></div>	<div></div>		
	BUS SHELTER KANNUR		BOARD FRAME DETAIL					
	INTERIOR DESIGNERS		CLIENT					
	ARCHITECTURE NEXT		SOLUS					
	STRUCTURAL CONSULTANTS		DWG NO. :07		SHEET NAME : A4			
	MEP CONSULTANTS		DRN. : KETH		DATE : 02.10.2025			
			CKD. : NAP		SCALE : NTS			